


EMILY PLACE

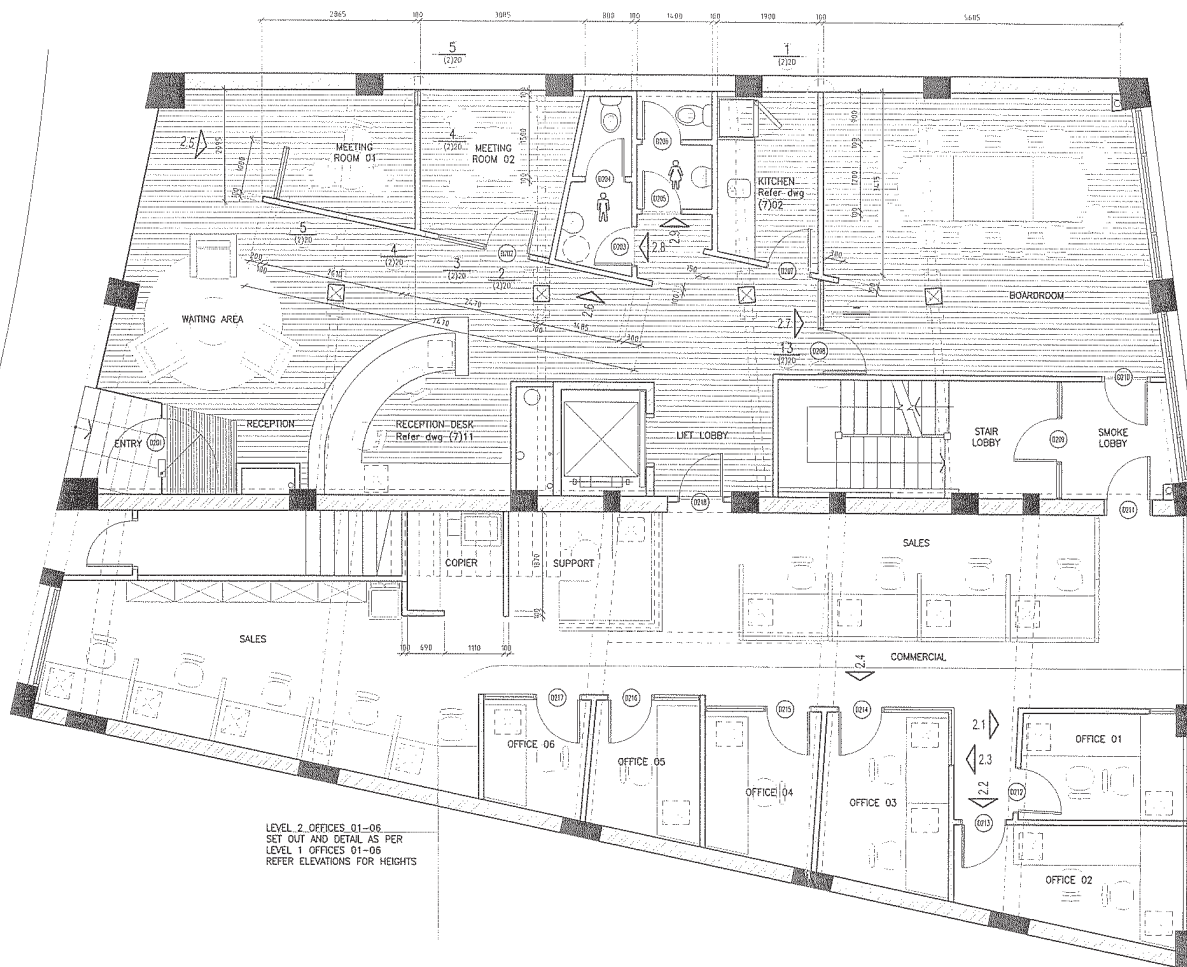

ANZAC AVE
below

Rev	Date	Description
10/4/08		BUILDING CONSENT

Drawing Status
● BUILDING CONSENT

Project

OFFICE FITOUT 1 ANZAC AVENUE

Sheet Title
FLOOR PLAN
LEVEL 2

Scale: 1:50 (A1) 1:100 (A3)

Drawn: RM

Checked:

Cadfile: (1103 Floor Plan - L2.dwg)

Date: 03/03/08

Job no. Sheet no. Rev.

5270 (1)03

COPYRIGHT
The copyright of this drawing and all parts thereof remain the property of
LEUSCHKE KAHN ARCHITECTS LTD
The Contractor must verify all dimensions, levels and angles on site prior to commencing any work.