


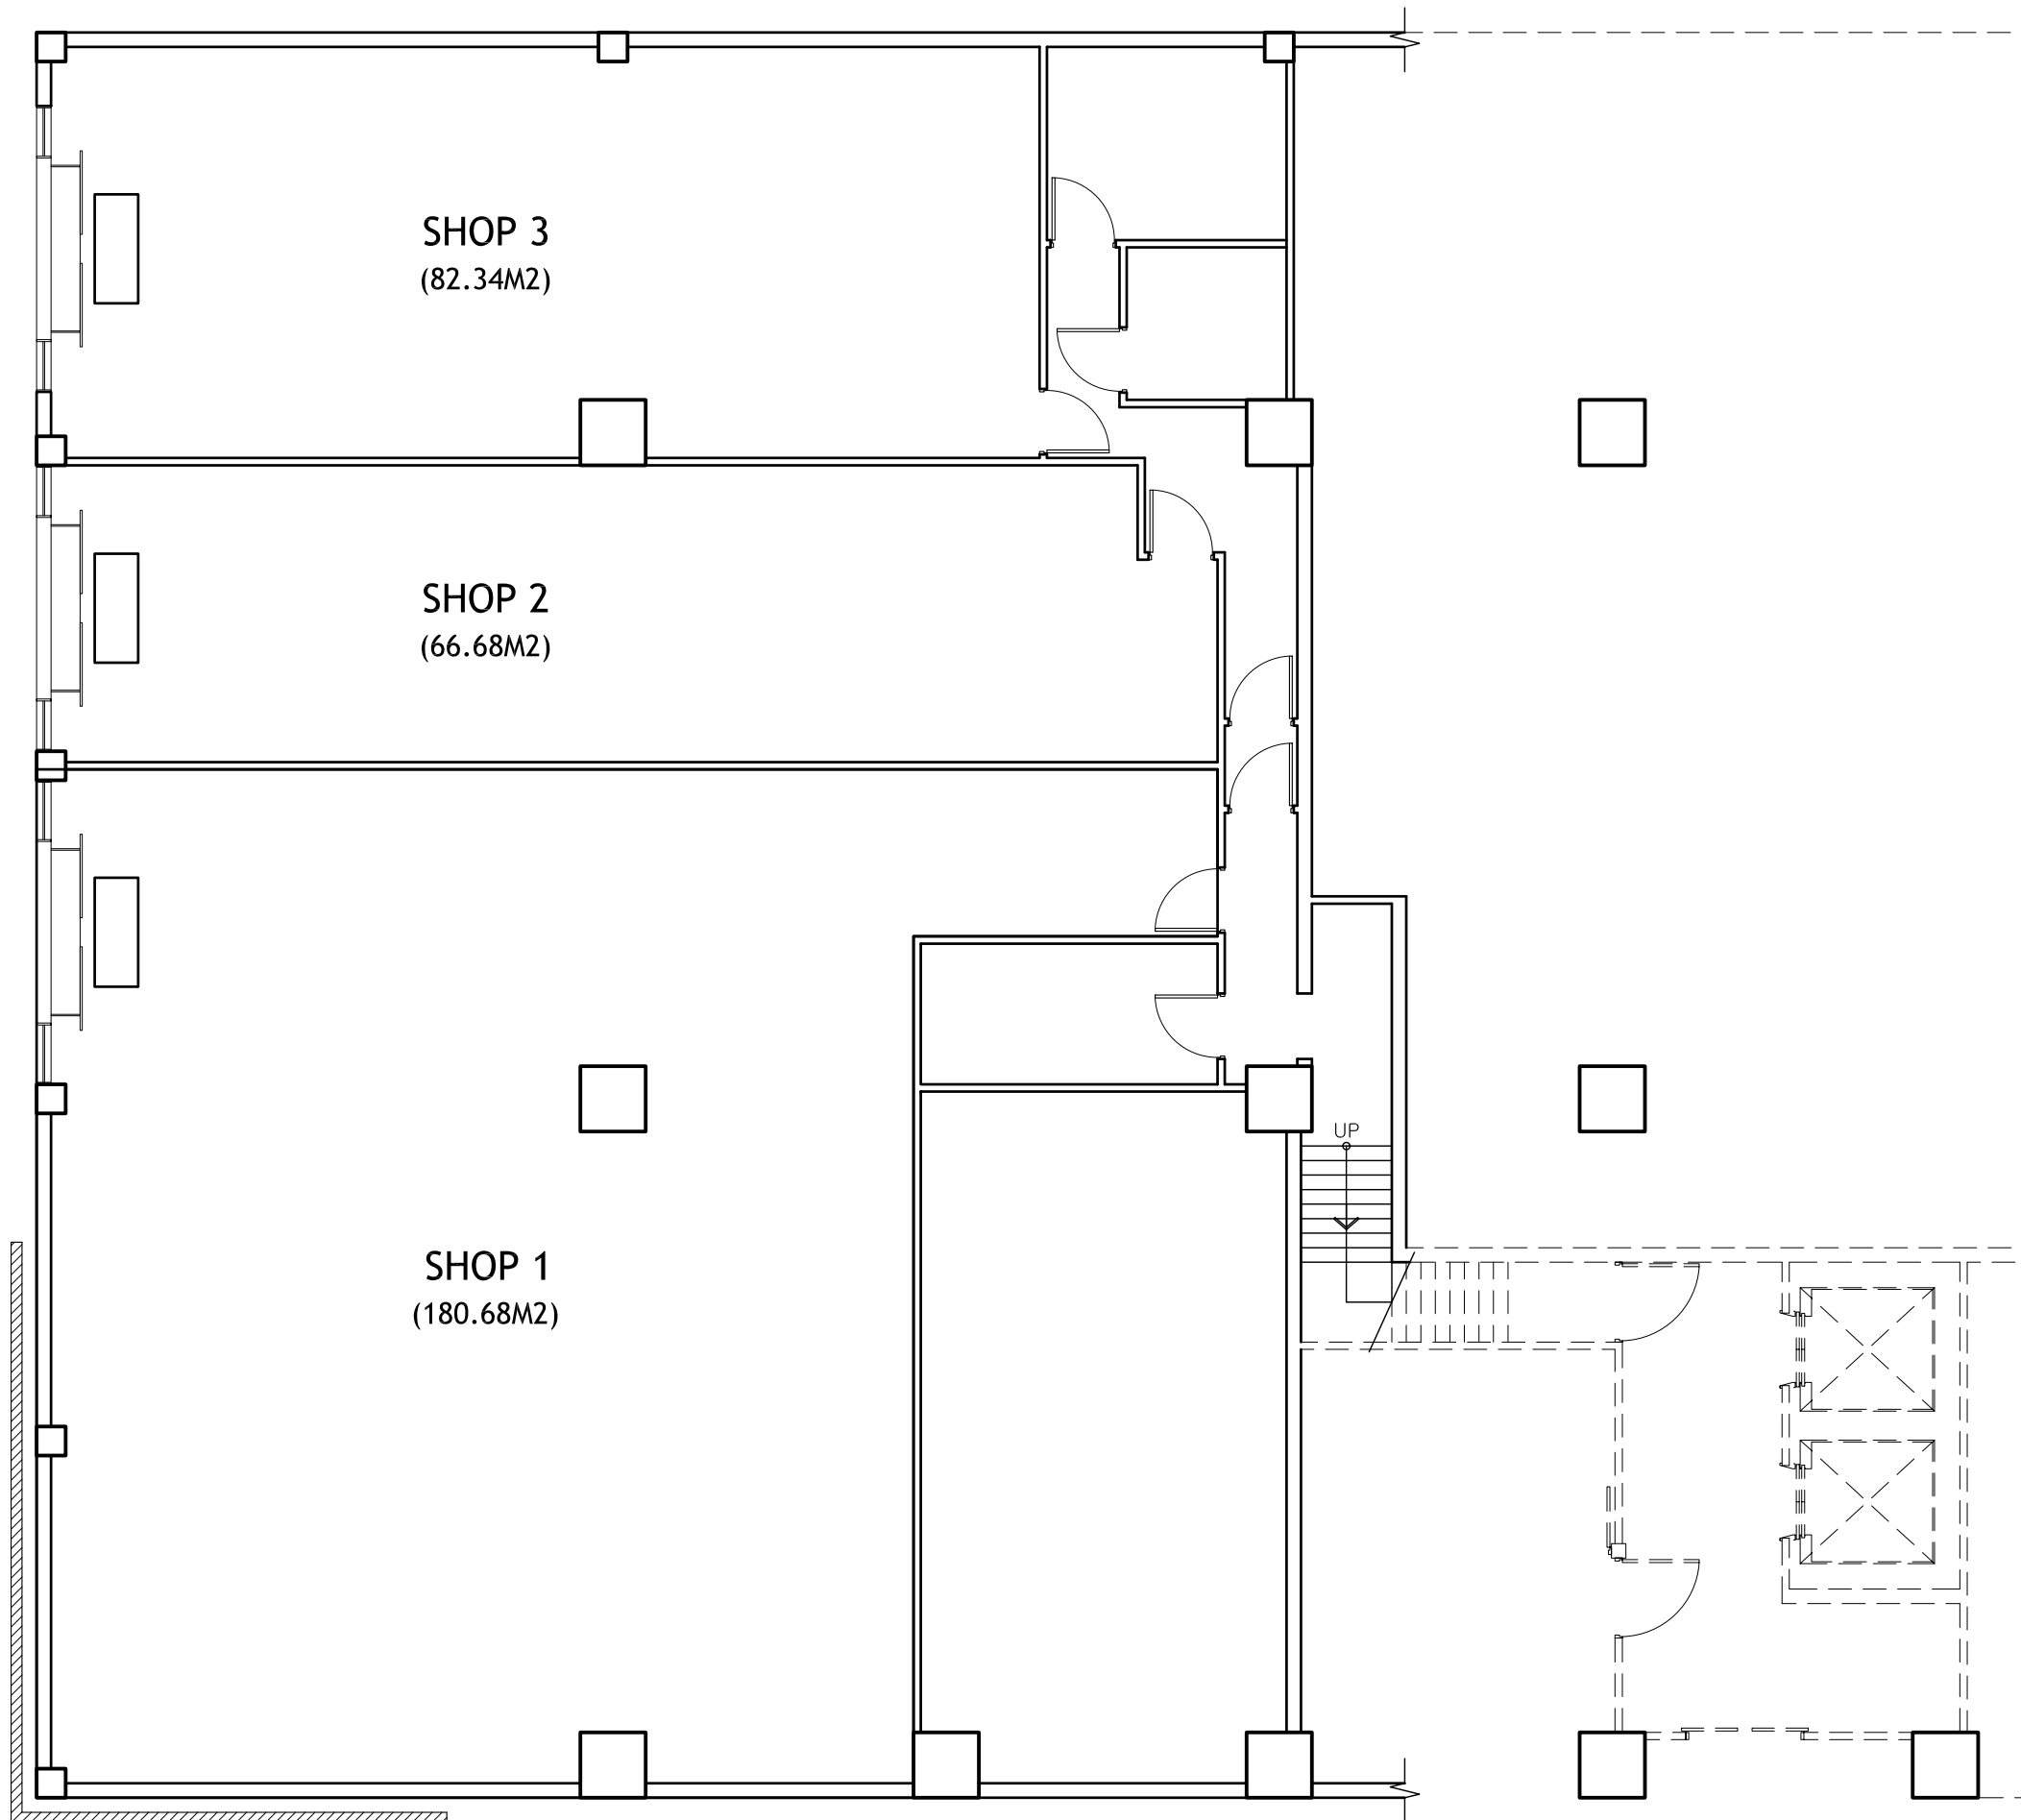



CP GROUP
Asia Pacific Head Office
Level 7, 87 Queen Street
PO Box 1919, Shortland Street
Auckland, New Zealand

E-Mail : prakash@cpgroupnz.com
Main : +64 (9) 302 0732
Fax : +64 (9) 302 0733
Web: www.cpgroupnz.com

	DESIGN	DRAWN
BY		S. SHIN
CHECKED		
DATE		
APPROVED		

PROJECT

**OFFICE BUILDING
WELLESLEY CENTRE
44~52 WELLESLEY STREET**

SHEET TITLE

LEVEL1 FLOOR PLAN

SCALE	PLOT DATE
1:100 (A3)	NOV2009

REVISION	SHEET NO.
R1	001