


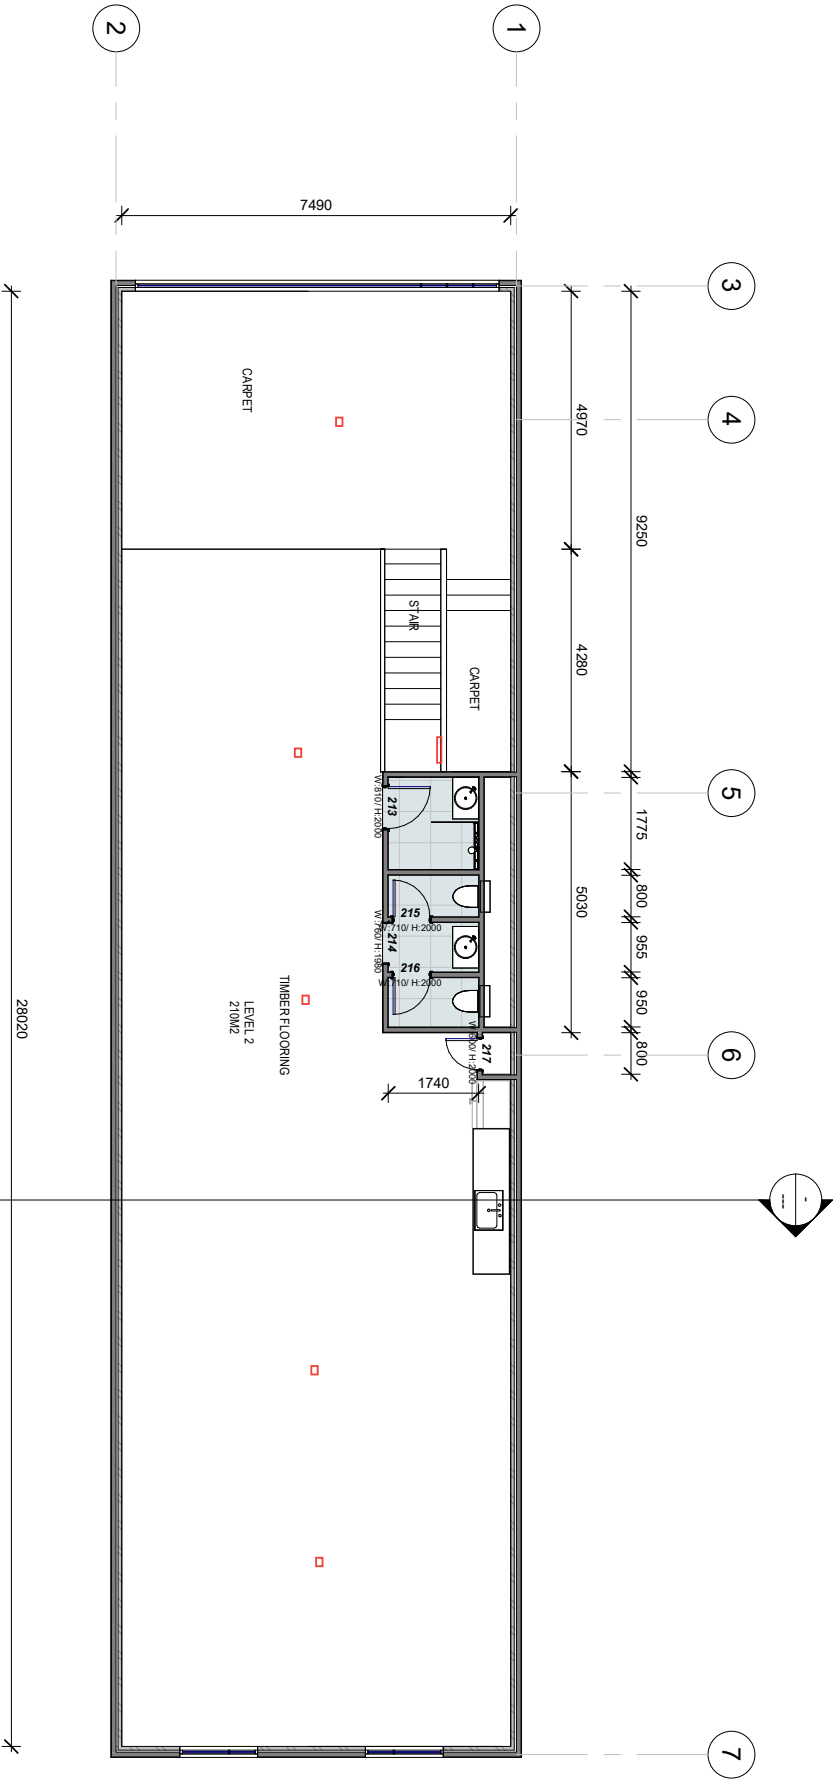

1
A202
EXISTING LEVEL 2
1 : 100

Drawing Title		Project Address		Notes		Designer	Designer	Sheet No.
PLAN -PROPOSED LEVEL 2 FLOOR						Project No.	000	A202
						Date	03/14/23	
						Scale	1 : 100	@A3 Rev.