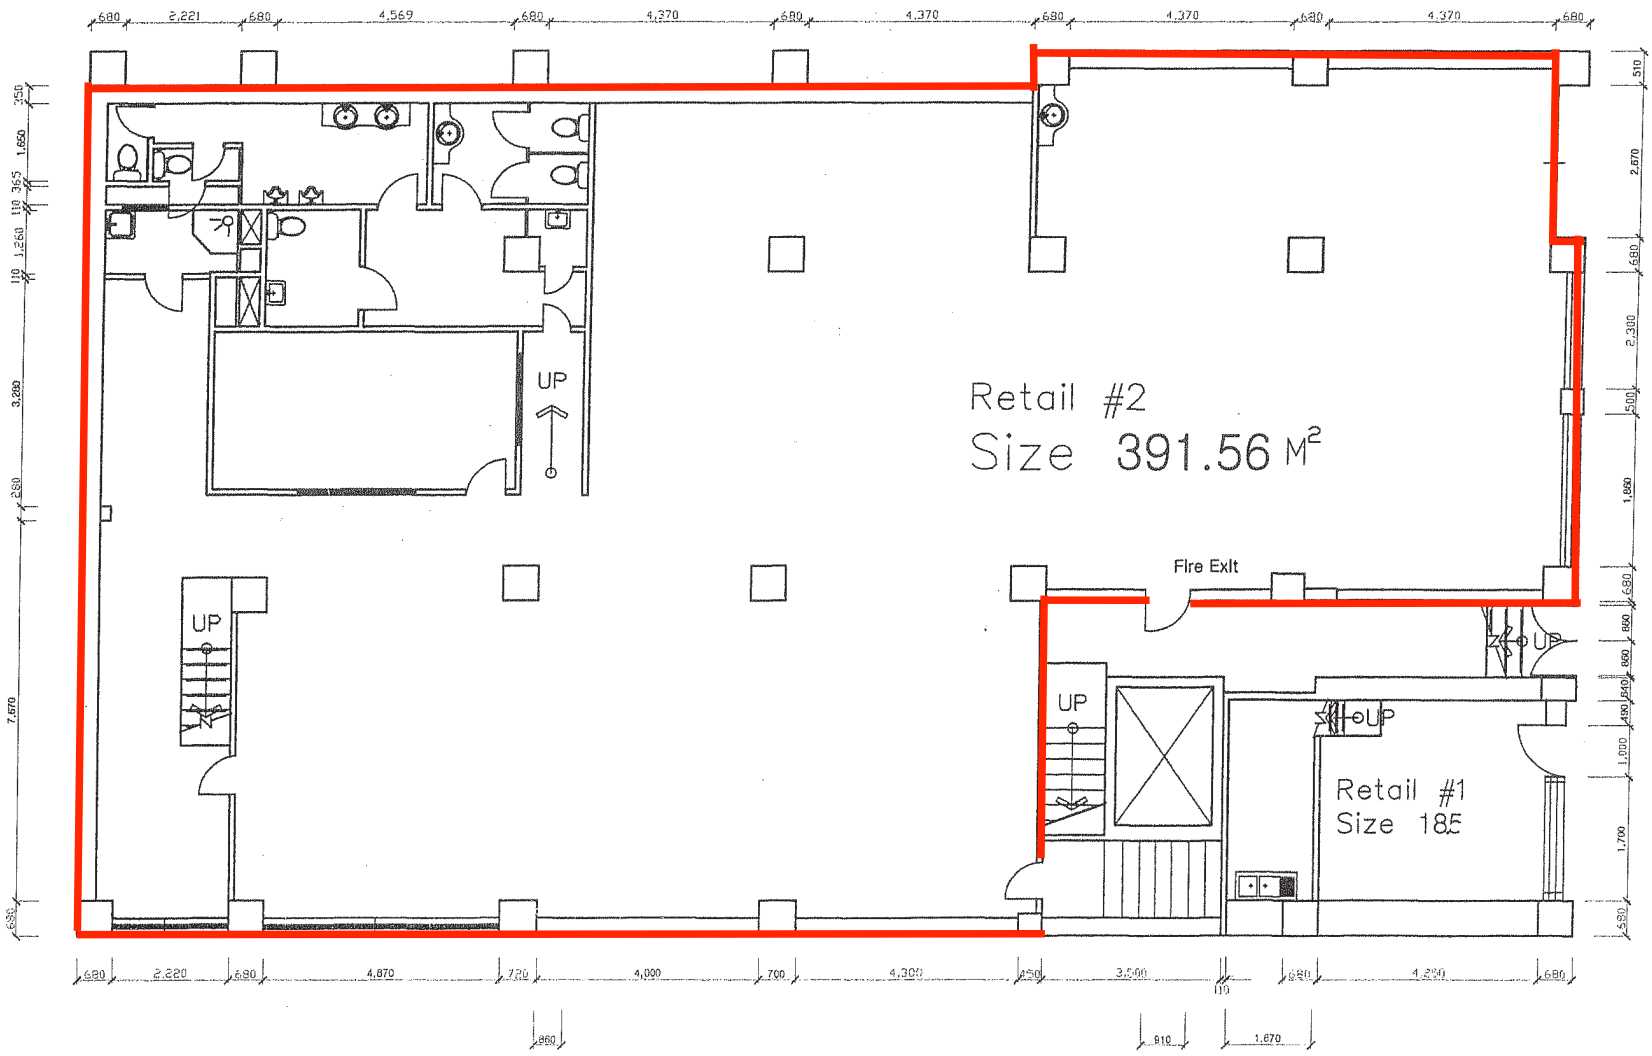


C.P. GROUP

NO	DATE	REVISION DESCRIPTION	DRWN	CHK'D	APP'D

PROJECT NAME
G54 WELLESLEY COURT
Ground Floor Retail

APPROVED BY
DESIGNED BY
CHK'D BY
CHK'D BY
SCALE 1:100
DATE 1998 JAN

DRAWING NAME
Floor Layout
Ground Floor

B.C.C NO | JOB NO | REV NO
DRWG NO | SHEET NO 4-1