


QUEEN STREET

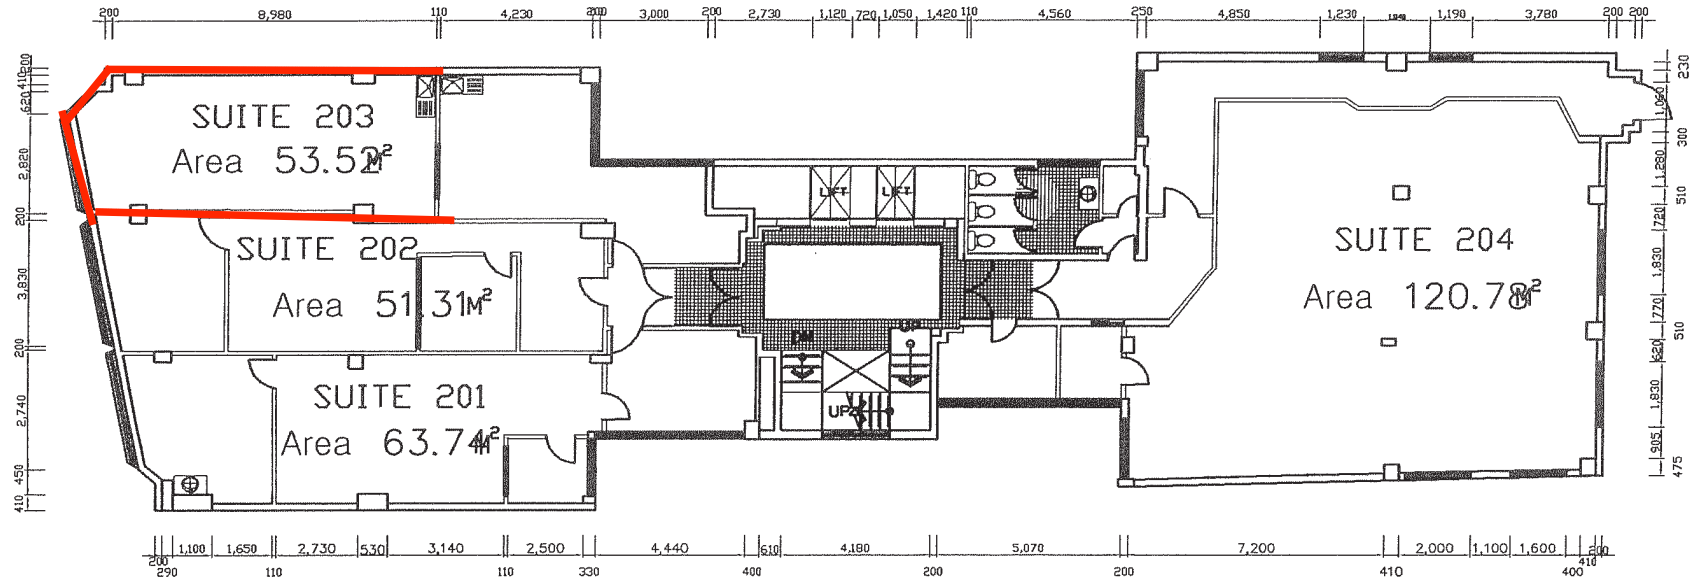

VINYL



TILE



CARPET

	—						PROJECT NAME DINGWALL BLD	APPROVED BY	CHK'D BY	SCALE	1:100	DRAWING NAME LEVEL 2	B.C.C NO	JOB NO	REV NO
			NO	DATE	REVISION DESCRIPTION	DRWN	CHK'D	APP'D	DESIGNED BY	CHK'D BY	DATE	19/09/05	DRVG NO	SHEET NO 10-4	
										CHK'D BY	DRWN BY Michelle YU				