


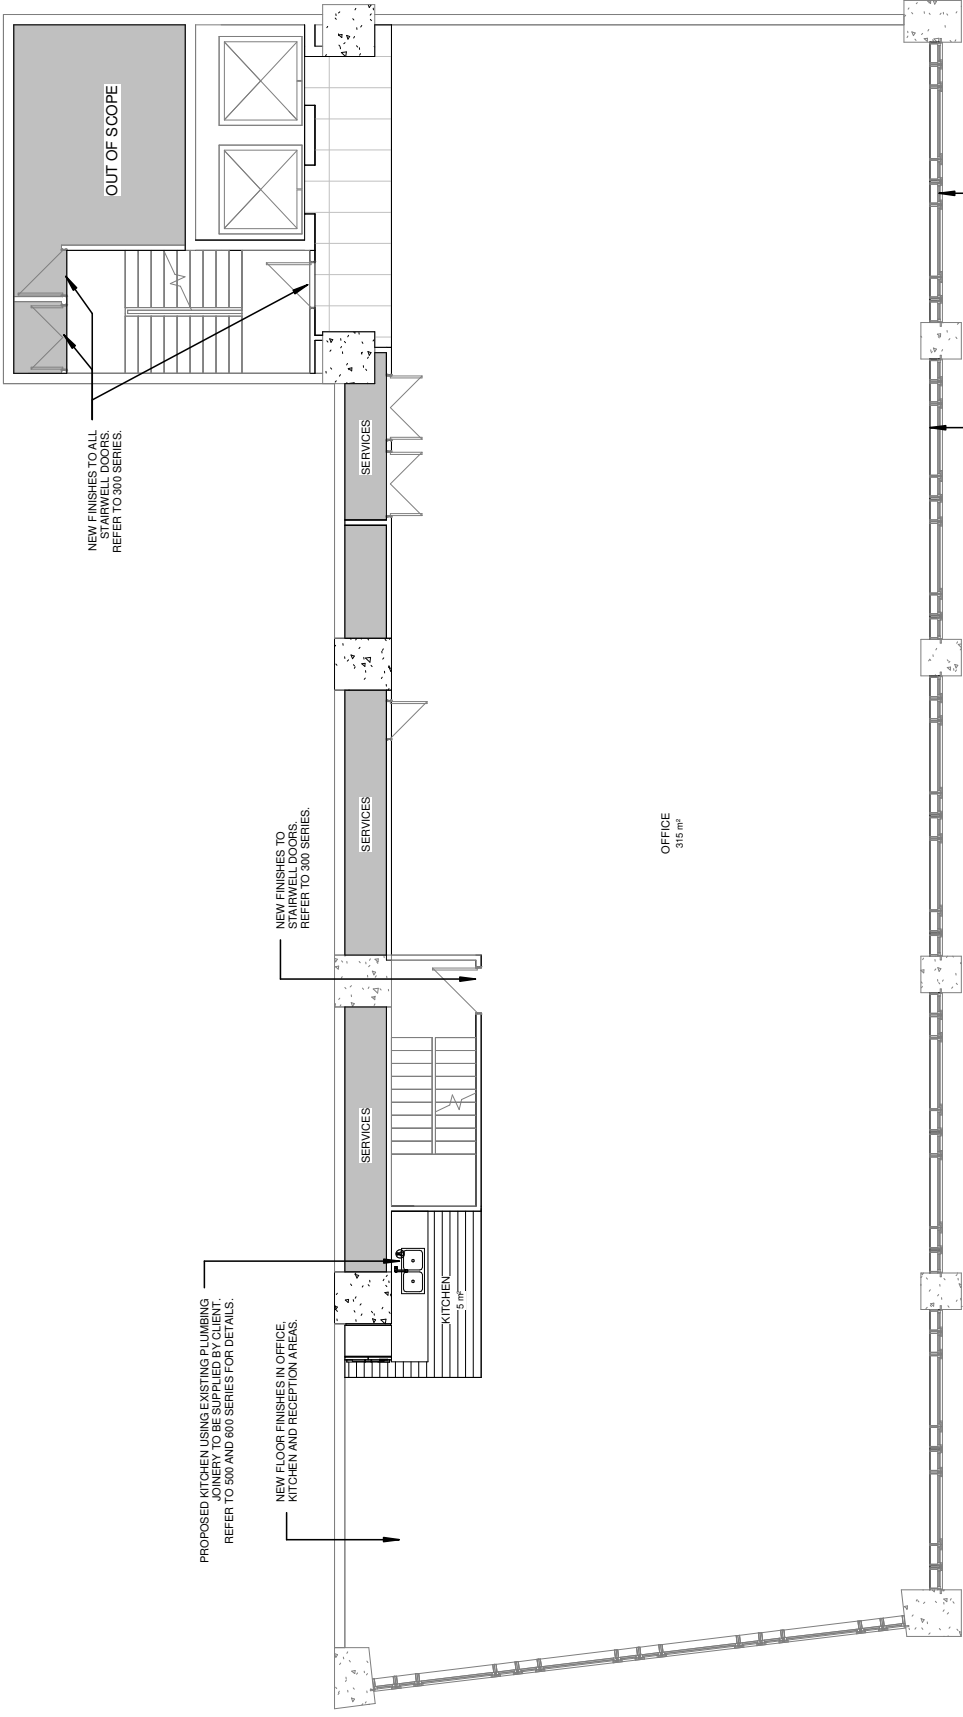

Y—6	1 CENTRE STREET, AUCKLAND CENTRAL PO BOX 81112 AUCKLAND 1142 WWW.YELLOW6.CO.NZ	ISSUE		DRAWN/AUTHOR		CHK/Checker		NOTES DO NOT SCALE FROM THIS DRAWING. FIRSTLY CHECK ALL DIMENSIONS, GROUNDWORK & ELEVATIONS BEFORE CONSTRUCTION. THE BUILDERS RESPONSIBLE FOR THE SETTING OUT MUST BE AWARE OF THE LOCATION OF ALL EXISTING AND PROPOSED UTILITIES AND THE LOCATION OF ALL ADJACENT PROPERTIES. REPORTING OF ANY DISCREPANCIES TO THE ENGINEER MUST BE IMMEDIATE. THE ENGINEER MUST WORKING TO COMPLY WITH NZB1 & NZS STANDARDS REMAINS THE PROPERTY OF YELLOW 6 DESIGN.	DATE: 13.07.2020		REVISION	DESCRIPTION	PROJECT NO:	DRAWING NO:
		PROJECT: C.P. COMMERCIAL - 99 QUEEN STREET		A	09.10.19	REVISIONS TO TENDER			6701	253				
		0		1	2	3	4m	1:100	CLIENT: C.P. GROUP	SITE ADDRESS: 99 QUEEN STREET AUCKLAND, 1141	SCALE @ A3	REVISION:	A	
									DKW TITLE: PROPOSED OFFICE GENERAL ARRANGEMENT PLAN (L3)					