


LEGEND

- EXISTING WALL TO REMAIN
- NEW SOLID PARTITION
- NEW GLAZED PARTITION
- AREA OUT OF SCOPE
- EXISTING DOOR TO REMAIN
- NEW SLIDING DOOR

GENERAL NOTES

- PROVIDE ADDITIONAL SUPPORT IN PARTITIONS WHERE PARTITIONS INTERSECT.
- PROVIDE ADDITIONAL SUPPORT IN PARTITIONS TV/AV EQUIPMENT ARE WALL MOUNTED.
- SUPPORT DOOR FUNCTION BY PROVIDING ADDITIONAL FRAMING ABOVE THE CEILING GRID TO SLAB. BRACE ENDS OF ADJACENT WALLS OF DOORS NEAR CORNERS.
- APPLY CLEAR SILICONE TO ALL GLASS BUTT JOINTS.
- ENSURE ALL EXISTING CAVITIES AROUND SOUND INSULATED PARTITION ENDS (ie. PERIMETER DUCTS) ARE FILLED WITH INSULATION TO MATCH THAT USED WITHIN SOUND RATED PARTITIONS.
- WHERE NEW PARTITION EXTEND EXISTING PARTITIONS. REMOVE ALL EXISTING SKIRTINGS AND REPLACE WITH NEW.

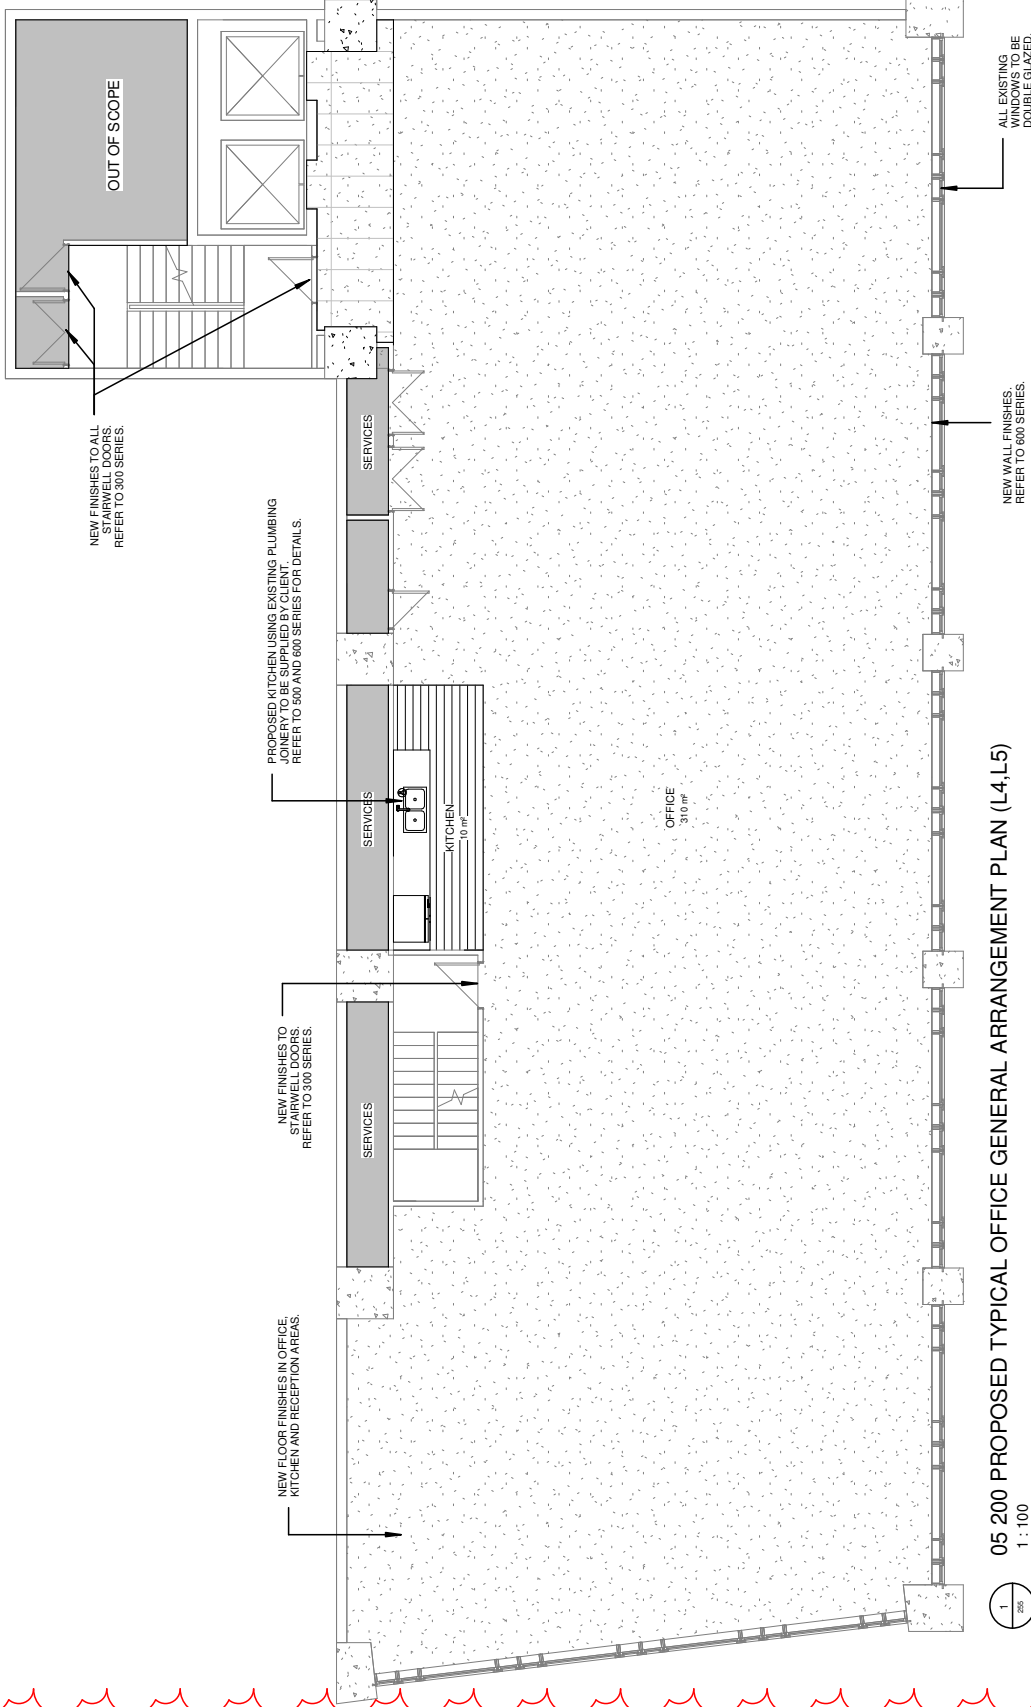

LEVEL 04 ADDED TO SCOPE OF WORKS

Y—6	1 CENTRE STREET, AUCKLAND CENTRAL PO BOX 8112 AUCKLAND 1142 WWW.YELLOW6.CO.NZ	FOR CONSTRUCTION	ISSUE	DRAWN/AUTHOR	CHKD/CHECKER		NOTES	DATE	REVISION	DESCRIPTION	PROJECT NO:	DRAWING NO:
							DO NOT SCALE FROM THIS DRAWING. FIRSTLY CHECK THE DIMENSIONS OF THE BUILDING AND THE ACCESS TO THE SITE PRIOR TO CONSTRUCTION. THE DIMENSIONS AND LEVELS ON SITE AND THE DIMENSIONS AND LEVELS ON THE DRAWING ARE NOT TO BE USED FOR CONSTRUCTION. 03.07.2020	A	16.08.19	6701	255
									B	09.10.19	REVISIONS TO TENDER	
								C	03.07.2020	LEVEL 04 ADDED TO SCOPE		
										SCALE @ A3	REVISION:	
										1 : 100		C
	</											