


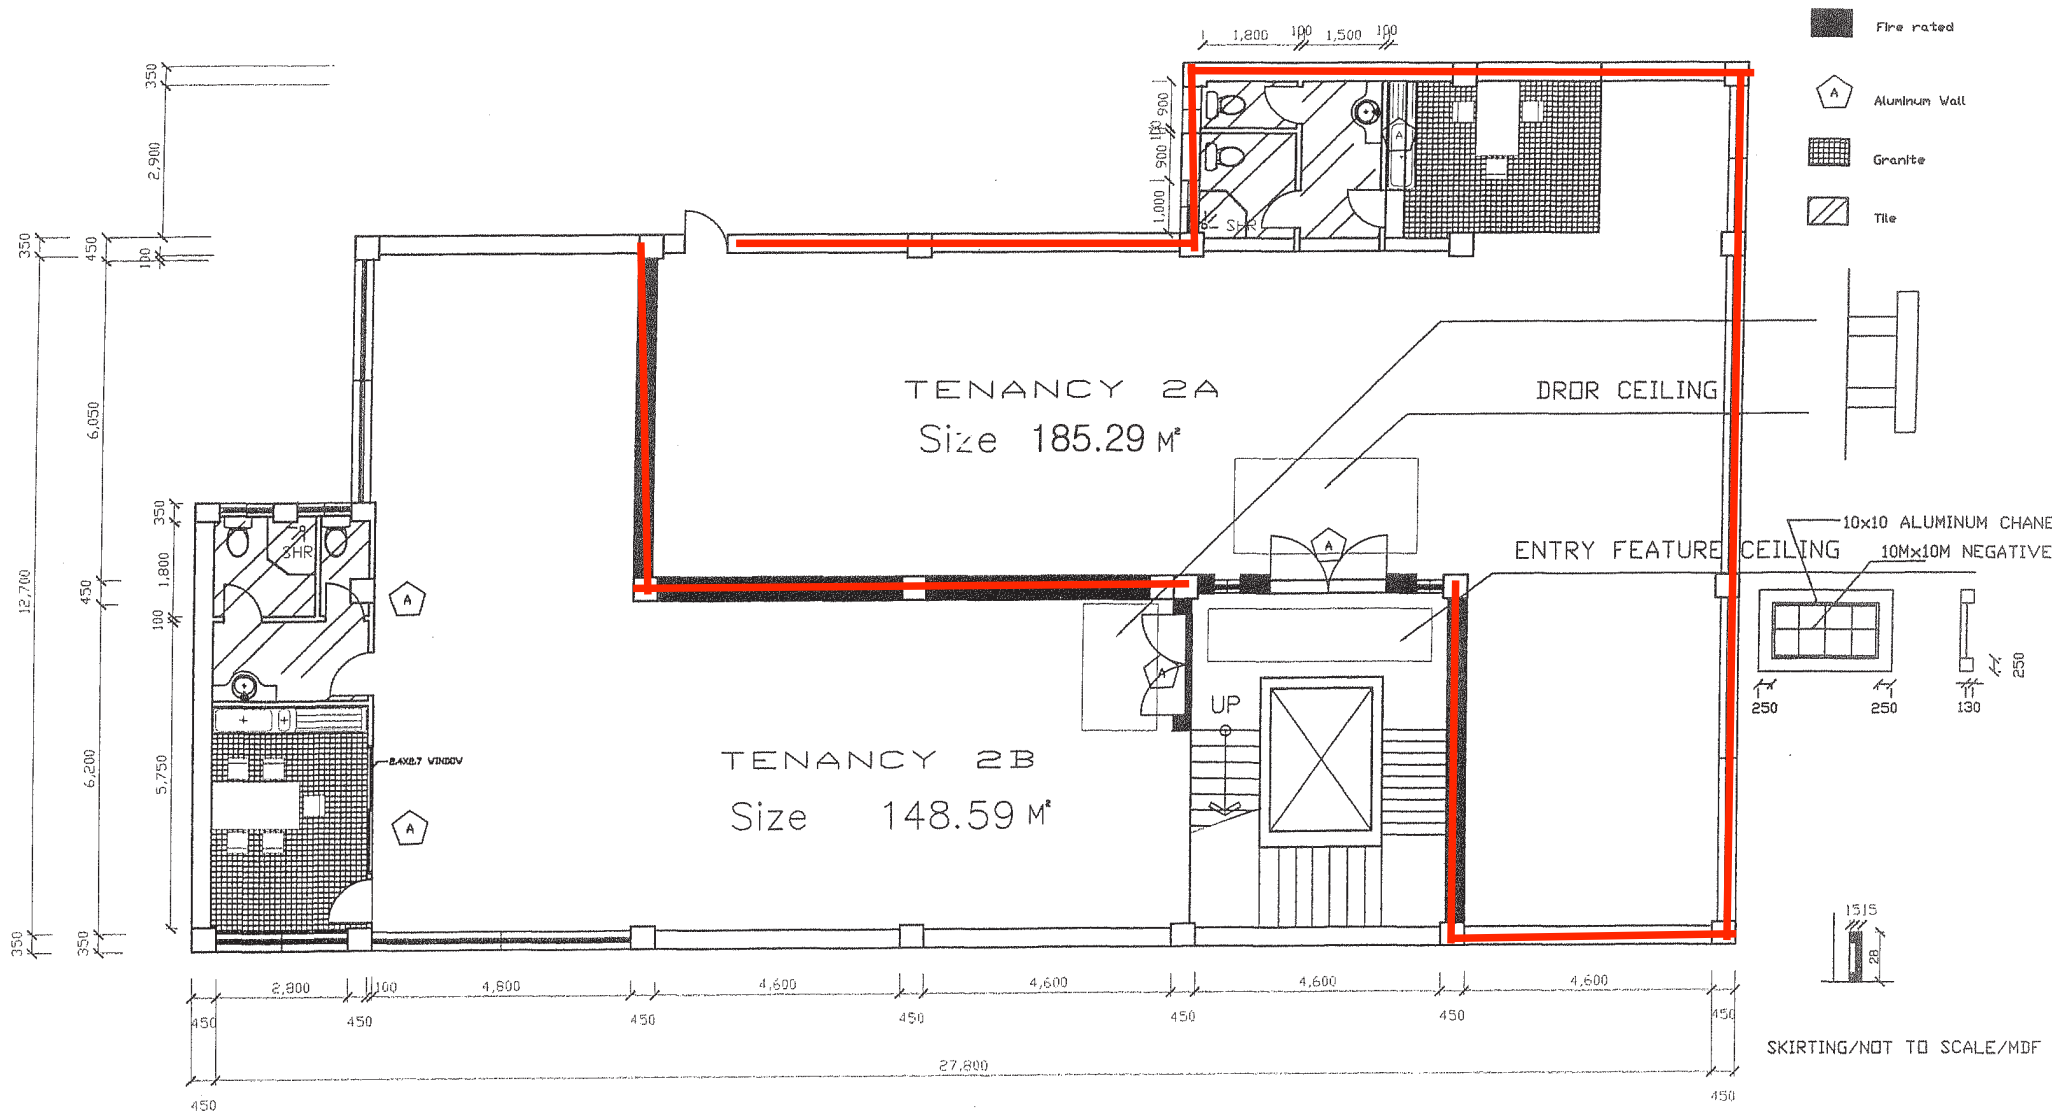

NO	DATE	REVISION DESCRIPTION	DRWN	CHK'D	APP'D

PROJECT NAME
L2 54 WELLESLEY STREET

APPROVED BY

DESIGNED BY

CHK'D BY

CHK'D BY

CHK'D BY

SCALE
1:100

DATE
26/07/05

DRWN BY
Michelle YU

DRAWING NAME

B.C.C NO

DRVG NO

JOB NO

SHEET NO

REV NO

4-3