


QUEEN STREET

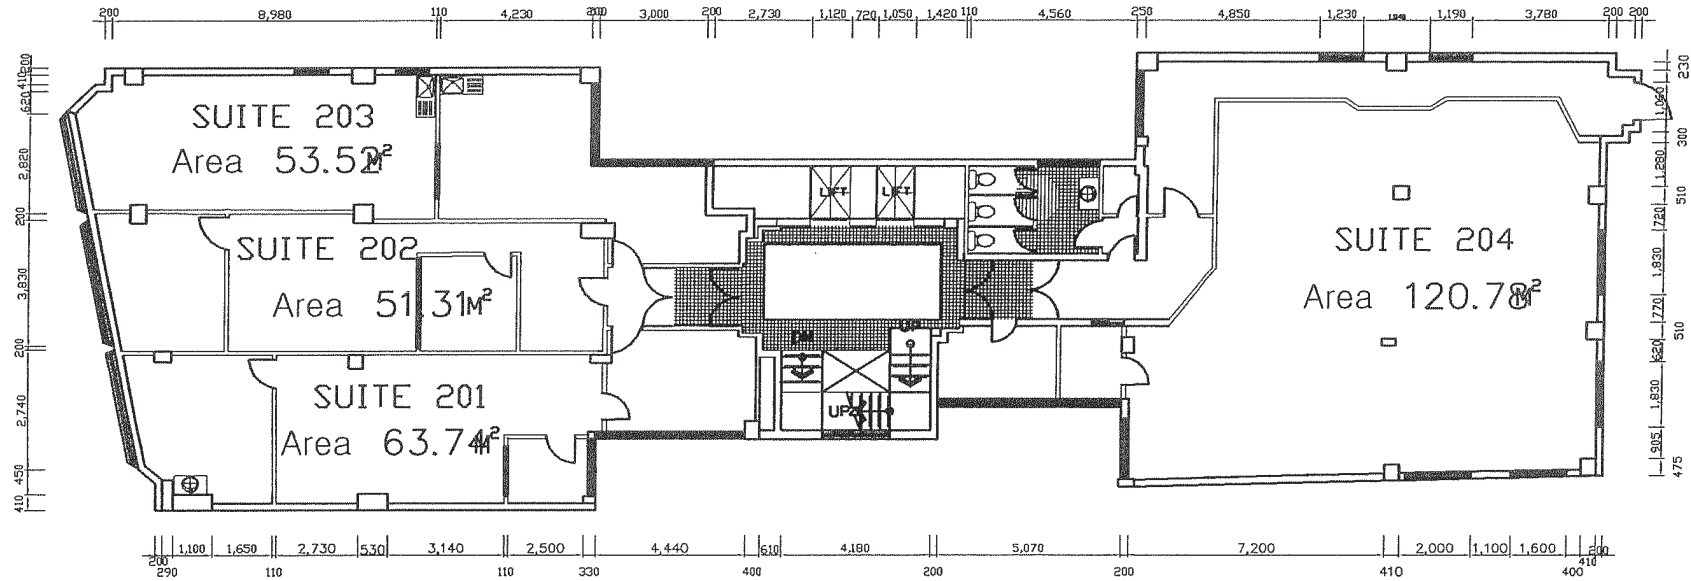

	—						PROJECT NAME DINGWALL BLD	APPROVED BY	CHK'D BY	SCALE	1:100	DRAWING NAME LEVEL 2	B.C.C NO	JOB NO	REV NO
			NO	DATE	REVISION DESCRIPTION	DRWN		CHK'D	APP'D	DESIGNED BY	CHK'D BY		DATE	19/09/05	DRVG NO
										DRVN BY Michelle YU				10-4	